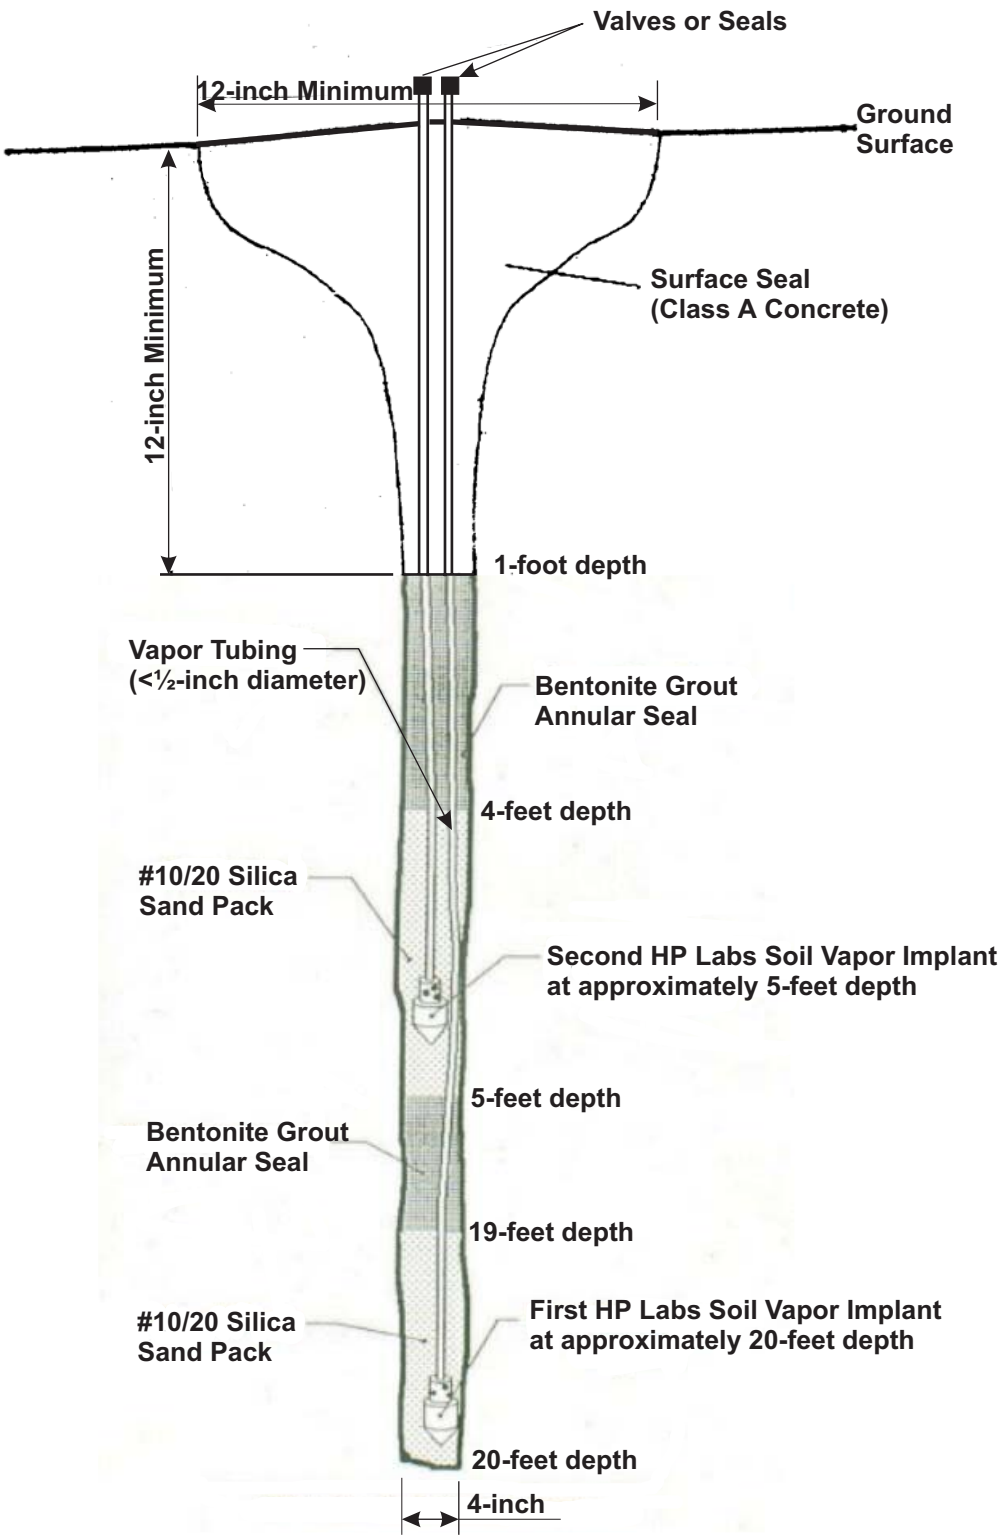

Geotechnics Incorporated

SCHEMATIC DRAWING OF VAPOR MONITORING WELL

Project No. 0869-002-00
Document No. 04-0548

FIGURE 1

\Drafting\CorelDraw\Brd8x11 Rev. 6/99